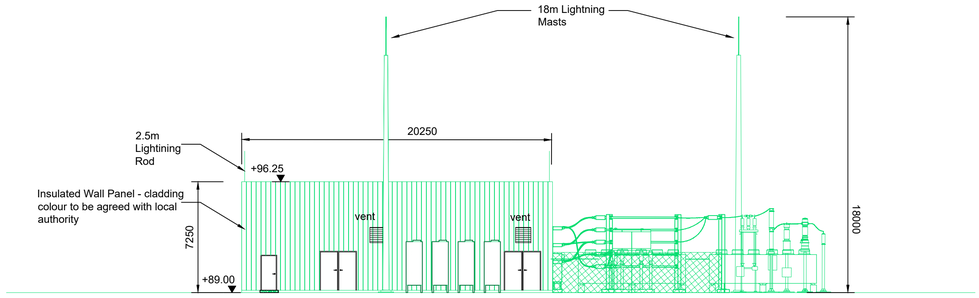

Statcom Building North Elevation

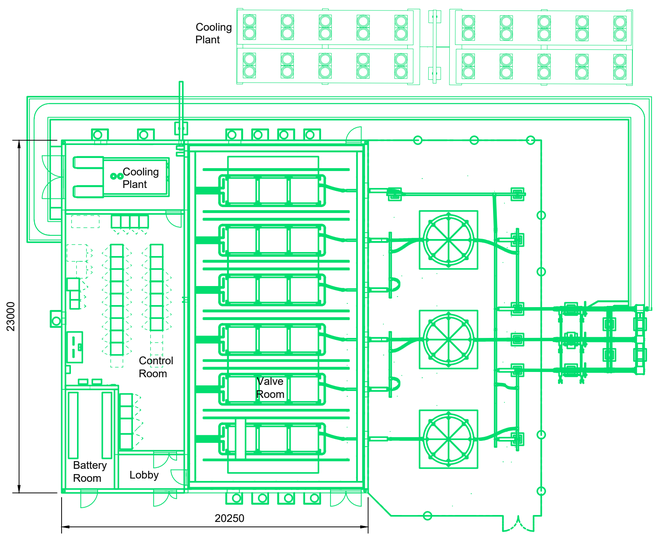

Statcom Building Ground Floor Layout

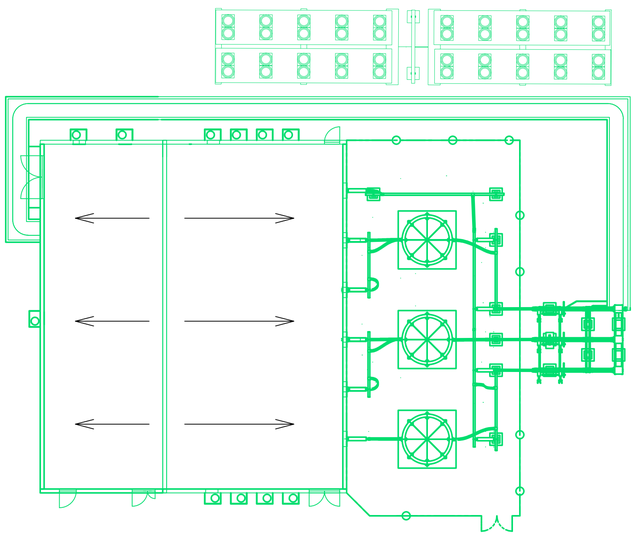

Statcom Building Roof Layout

NOTES

1. For planning purposes only. Not for construction.
2. All dimensions are in millimetres unless otherwise noted.
3. Where levels are shown, all levels are in metres above Malin Head datum.
4. The enclosed compound containing the main switching apparatus and high voltage plant is referred to as the Onshore Sub-Station (OSS) for the purpose of Spatial Planning .This compound can also be referred to as an Onshore Compensation Compound (OCC) as per Eirgrid Specifications and will revert to OCC at detailed design phase and/or post consent.

KEY TO SYMBOLS

REFERENCE DRAWINGS

229100714-MMD-00-XX-DR-C-0228 - Onshore Site Layout Plan - Sheet 28
229100714-MMD-00-XX-DR-C-0229 - Onshore Site Layout Plan - Sheet 29
229100714-MMD-00-XX-DR-C-5024 - OSS Site Sections Sheet 02
229100714-MMD-00-XX-DR-C-5025 - OSS Site Sections Sheet 03
229100714-MMD-00-XX-DR-C-5030 - OSS Contiguous Elevations Sheet 01
229100714-MMD-00-XX-DR-C-5031 - OSS Contiguous Elevations Sheet 02

EcoDoc NUMBER:
004795461-04

DRAWING STATUS
PUBLIC

DISCLAIMER
THIS IS MADE AVAILABLE "AS IS" AND NO WARRANTIES ARE GIVEN OR LIABILITIES OF ANY KIND ARE ASSUMED WITH RESPECT TO THE QUALITY OF SUCH INFORMATION, INCLUDING, BUT NOT LIMITED, TO ITS FITNESS FOR A SPECIFIC PURPOSE, NON-INFRINGEMENT OF THIRD PARTY RIGHTS OR IT'S CORRECTNESS. THE REPRODUCTION, DISTRIBUTION AND UTILISATION OF THIS DOCUMENT AS WELL AS THE COMMUNICATION OF ITS CONTENTS TO OTHERS WITHOUT EXPLICIT AUTHORISATION IS PROHIBITED.
COPIES - DIGITAL OR PRINTED ARE NOT CONTROLLED.

MAP NOTES / DATA SOURCES:

PROJECT TITLE:
Dublin Array Offshore Wind Farm

DRAWING TITLE:
OSS- Statcom Building Arrangement

DRAWING NUMBER: 229100714-MMD-00-XX-DR-C-5021
SHEET NUMBER: 01 OF 01

VER	DATE	REMARKS	DRAW	CHECK	APRD
PL1	2024-10-18	For Submission	SHY	DMC	TK
PL2	2024-11-04	For Submission	SHY	DMC	TK

SCALE: 1:200 | DATUM: IRENET95 | VERTICAL REF:
PLOT SIZE: A1 | PRJ: IRENET95 IRISH TRANSVERSE MERCATOR

Metres
6 0 6 12
1:200
GRID NORTH

MOTT MACDONALD

Dublin Array
Generation for generations
Kish Offshore Wind Limited - Bray Offshore Wind Limited