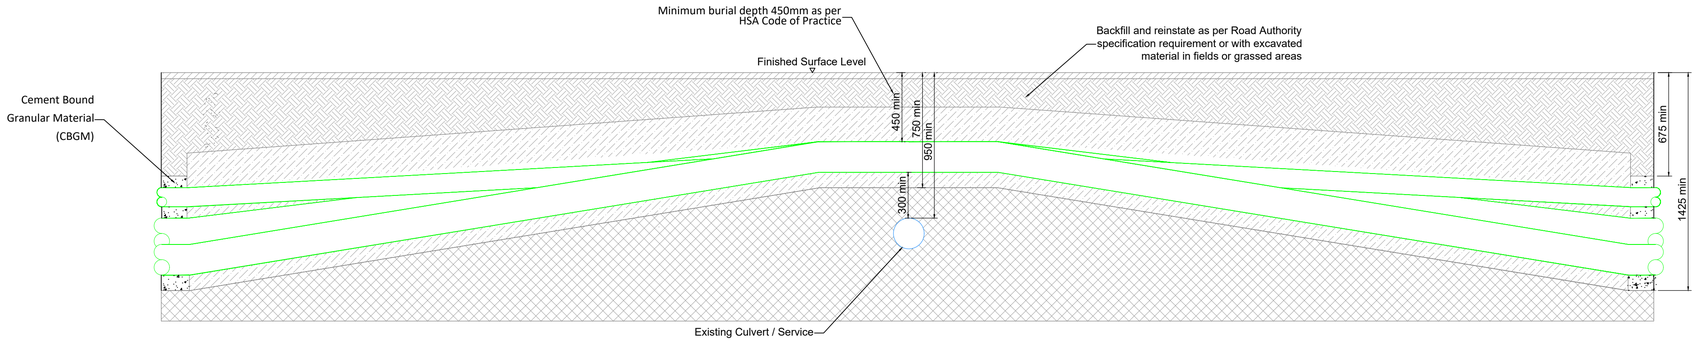

Trench Long Section
Reduced Depth for Crossing over Service
220 kV Flat Formation
Not to scale

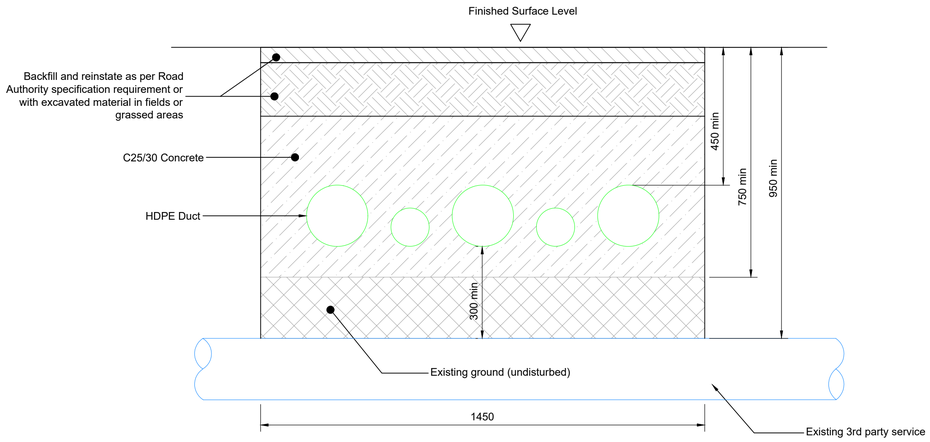

Trench Cross Section
Reduced Depth for Crossing over Service
220 kV Flat Formation
Scale 1:10

NOTES:

1. All Dimensions in millimeters.
2. Cable Trenches to be designed in accordance with EirGrid specification OFD-SSS-527 - Standard crossing above service in flat formation.

KEY OF SYMBOLS

- Concrete
- Backfill material
- Existing Ground
- High Density Polyethylene (HDPE) Duct
- Third Party Service

REFERENCE DRAWINGS

229100714-MMD-00-XX-DR-C-0201/0232	Onshore Site Layout Plans Sheets 1-32
229100714-MMD-00-XX-DR-C-0051	220kV Cable - Inroad Cross Sections
229100714-MMD-00-XX-DR-C-0052	220kV Cable - Offroad Cross Sections
229100714-MMD-00-XX-DR-C-0053	220kV Cable - Precast Joint Bay
229100714-MMD-00-XX-DR-C-0054	220kV Cable - Communications Chamber
229100714-MMD-00-XX-DR-C-0055	220kV Cable - Link Box Chamber
229100714-MMD-00-XX-DR-C-0056	220kV Cable - Trefoil Crossing Above Service
229100714-MMD-00-XX-DR-C-0058	220kV Cable - Trefoil Crossing Below Service
229100714-MMD-00-XX-DR-C-0059	220kV Cable - Flat Crossing Below Service
229100714-MMD-00-XX-DR-C-0060	220kV Cable - Crossing below Riverbed
229100714-MMD-00-XX-DR-C-0061	220 kV Cable - Transition Pit

EcoDoc NUMBER:
005283163-04

DRAWING STATUS
PUBLIC

DISCLAIMER
THIS IS MADE AVAILABLE "AS IS" AND NO WARRANTIES ARE GIVEN OR LIABILITIES OF ANY KIND ARE ASSUMED WITH RESPECT TO THE QUALITY OF SUCH INFORMATION, INCLUDING, BUT NOT LIMITED, TO ITS FITNESS FOR A SPECIFIC PURPOSE, NON-INFRINGEMENT OF THIRD PARTY RIGHTS OR IT'S CORRECTNESS. THE REPRODUCTION, DISTRIBUTION AND UTILISATION OF THIS DOCUMENT AS WELL AS THE COMMUNICATION OF ITS CONTENTS TO OTHERS WITHOUT EXPLICIT AUTHORISATION IS PROHIBITED.
COPIES – DIGITAL OR PRINTED ARE NOT CONTROLLED.

MAP NOTES / DATA SOURCES:

PROJECT TITLE:
Dublin Array Offshore Wind Farm

DRAWING TITLE:
220 kV Cable Flat Crossing Above Service

DRAWING NUMBER: 229100714-MMD-00-XX-DR-C-0057
SHEET NUMBER: 01 OF 01

VER	DATE	REMARKS	DRAW	CHECK	APRD
PL1	2024-10-18	For Submission	SHY	DMC	TK
PL2	2024-11-04	For Submission	SHY	DMC	TK

SCALE: 1:10 | DATUM: IRENET95 | VERTICAL REF:
PLOT SIZE: A1 | PRJ: IRENET95 IRISH TRANSVERSE MERCATOR

Metres
0.3 0 0.3 0.6
1:10

GRID NORTH

MOTT MACDONALD

Dublin Array
Generation for generations
Kish Offshore Wind Limited - Bray Offshore Wind Limited