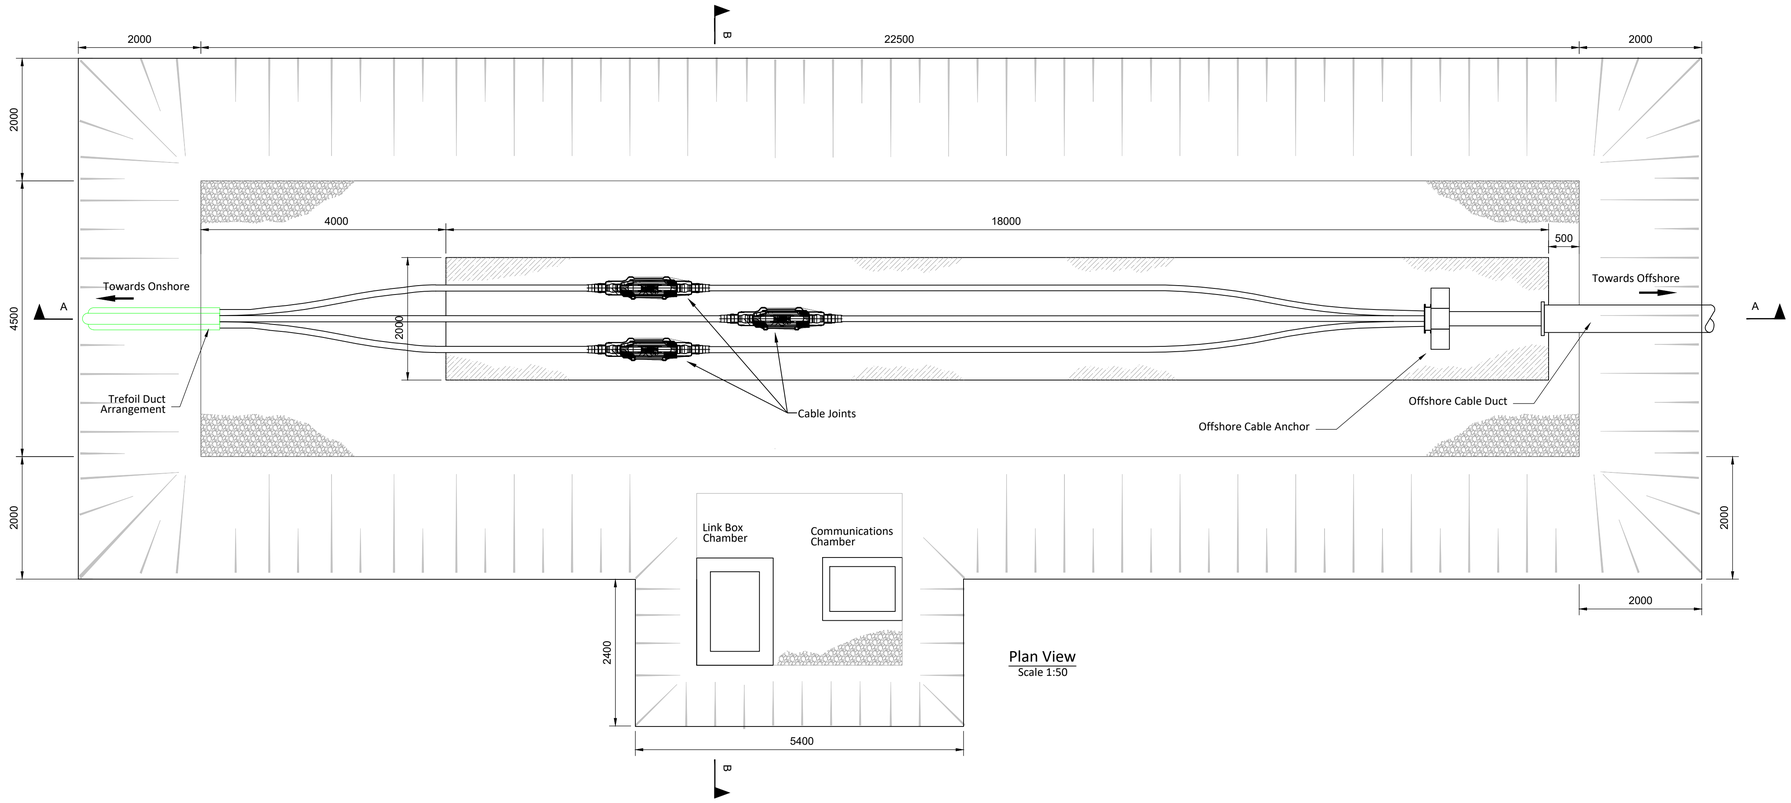

Plan View
Scale 1:50

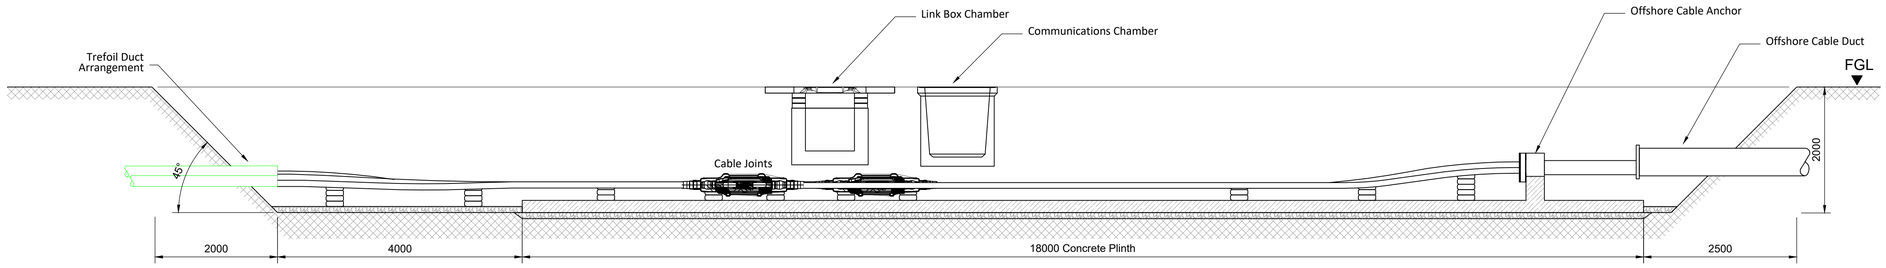

Section A-A
Scale 1:50

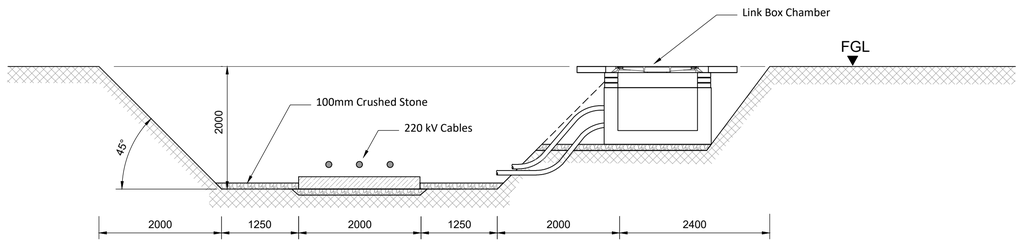

Section B-B
Scale 1:50

NOTES:

1. All Dimensions in millimeters.
2. This drawing is for planning purposes only and not for construction.

KEY OF SYMBOLS

- Concrete
- Crushed Stone
- Existing Ground
- High Density Polyethylene (HDPE) Duct

REFERENCE DRAWINGS

229100714-MMD-00-XX-DR-C-0202 Onshore Site Layout Plan Sheet 02

229100714-MMD-00-XX-DR-C-0054 220 kV Cable - Communications Chamber
229100714-MMD-00-XX-DR-C-0055 220 kV Cable - Link Box Chamber

EcoDoc NUMBER:
005443946-01

DRAWING STATUS
PUBLIC

DISCLAIMER
THIS IS MADE AVAILABLE "AS IS" AND NO WARRANTIES ARE GIVEN OR LIABILITIES OF ANY KIND ARE ASSUMED WITH RESPECT TO THE QUALITY OF SUCH INFORMATION, INCLUDING, BUT NOT LIMITED, TO ITS FITNESS FOR A SPECIFIC PURPOSE, NON-INFRINGEMENT OF THIRD PARTY RIGHTS OR IT'S CORRECTNESS. THE REPRODUCTION, DISTRIBUTION AND UTILISATION OF THIS DOCUMENT AS WELL AS THE COMMUNICATION OF ITS CONTENTS TO OTHERS WITHOUT EXPLICIT AUTHORISATION IS PROHIBITED.
COPIES – DIGITAL OR PRINTED ARE NOT CONTROLLED.

MAP NOTES / DATA SOURCES:
©ORDNANCE SURVEY IRELAND 2023 ©TAILTE EIREANN. (CYSL50270365) NOT TO BE USED FOR NAVIGATION.

PROJECT TITLE:
Dublin Array Offshore Wind Farm

DRAWING TITLE:
220 kV Cable - Transition Joint Bay

DRAWING NUMBER: 229100714-MMD-00-XX-DR-C-0062
SHEET NUMBER: 01 OF 01

VER	DATE	REMARKS	DRAW	CHECK	APRD
PL1	2024-11-04	For Submission	SHY	DMC	TK

SCALE: 1:50 | DATUM: IRENET95 | VERTICAL REF:
PLOT SIZE: A1 | PRJ: IRENET95 IRISH TRANSVERSE MERCATOR

Metres
1.5 0 1.5 3.0
1:50

GRID NORTH

MOTT MACDONALD

Dublin Array
Generation for generations
Kish Offshore Wind Limited - Bray Offshore Wind Limited