


1 21022 PROPOSED GROUND FLOOR PLAN
1:100

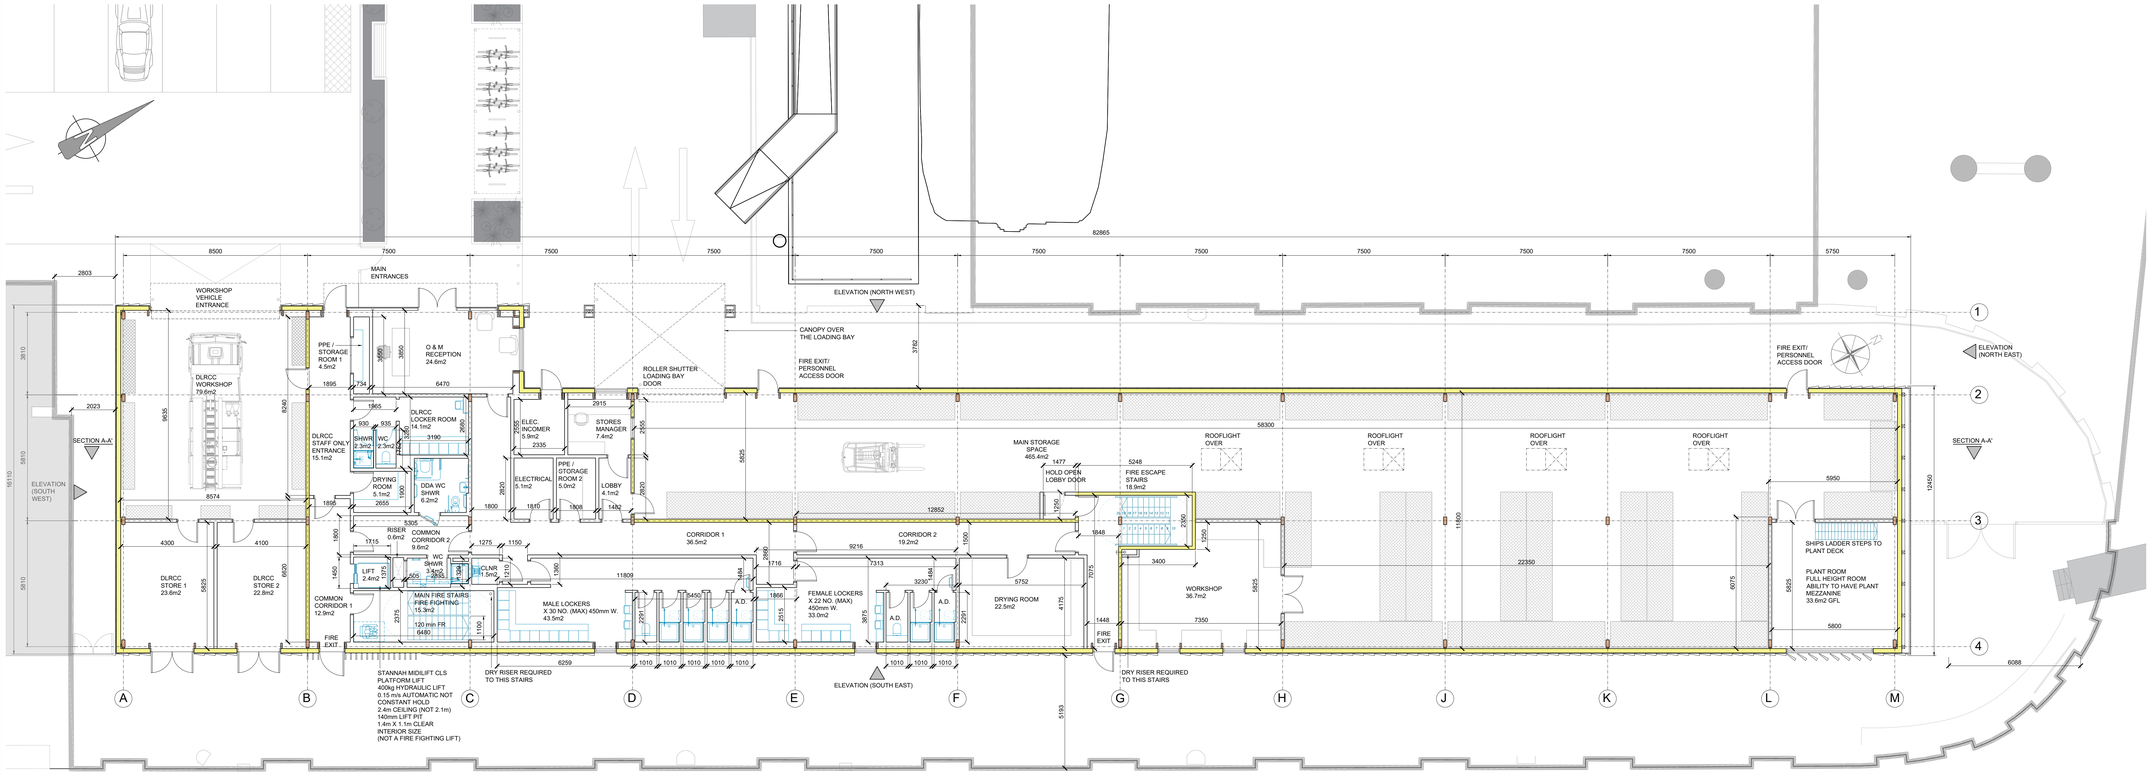


2 21022 PROPOSED FIRST FLOOR PLAN
1:100

## LEGEND

THIS DRAWING SHALL BE READ IN CONJUNCTION WITH THE FOLLOWING ASSOCIATED DRAWINGS:

1. REFER TO WATERMAN MOYLAN ENGINEERING DRAWINGS.
2. REFER TO OTHER ARCHITECTURAL DRAWINGS INCLUDING THE FOLLOWING:

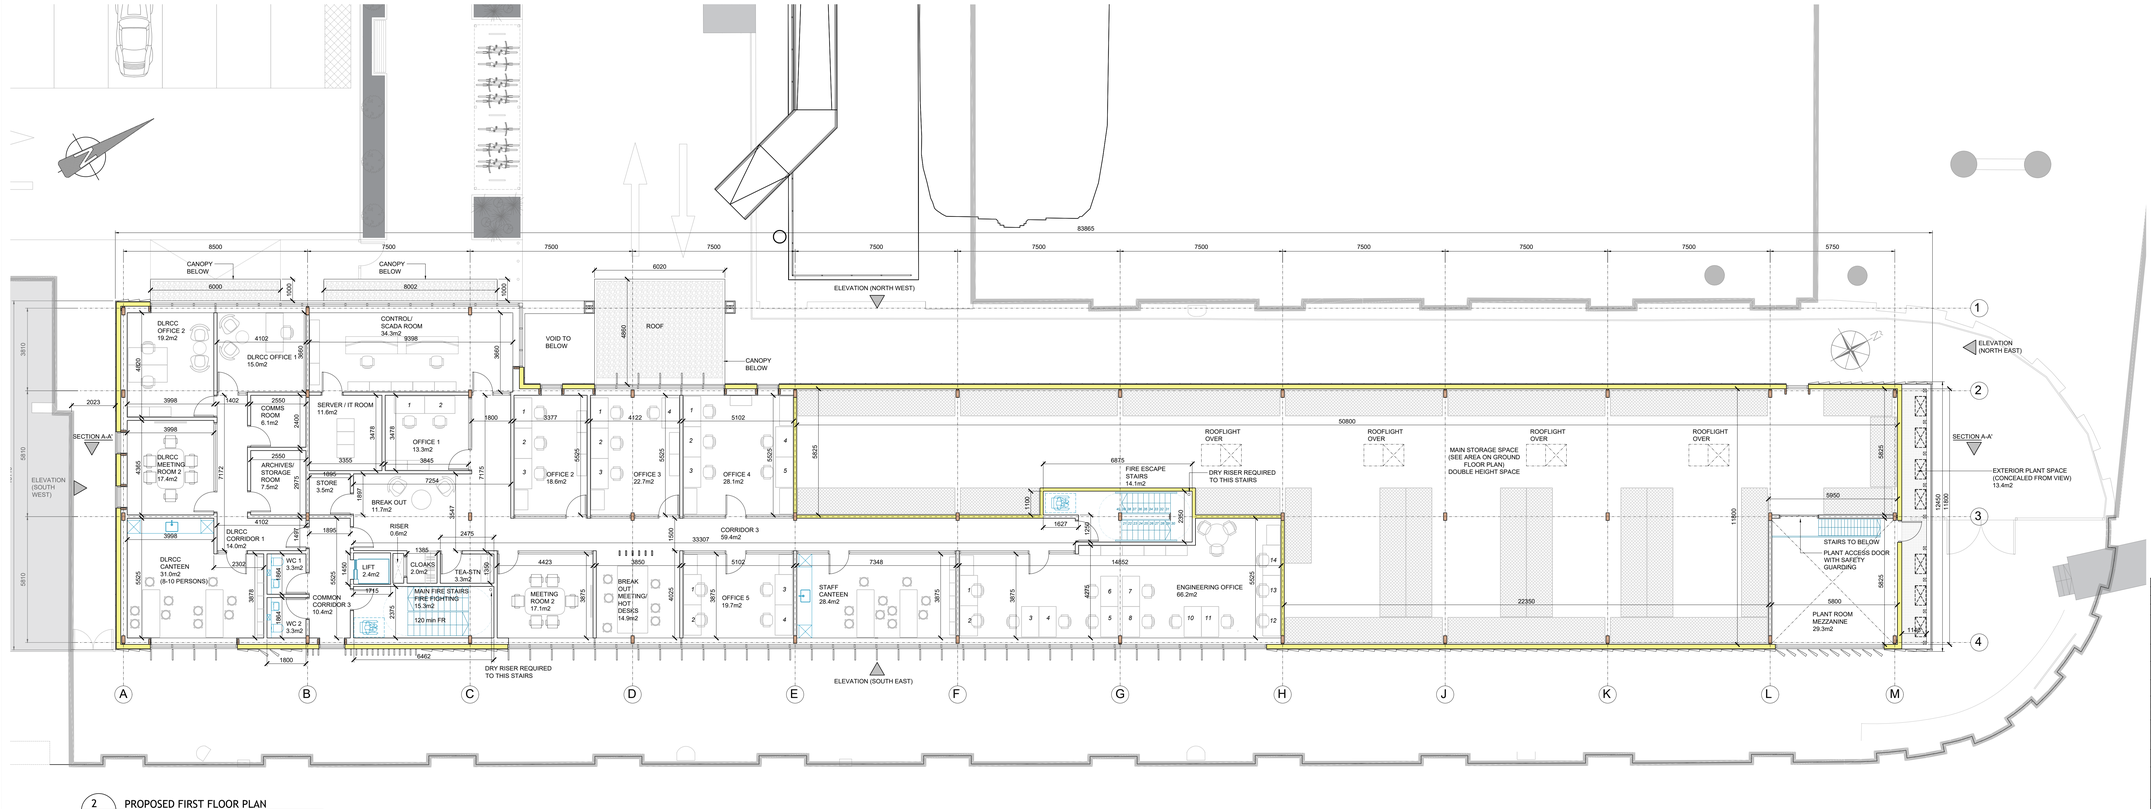- DUN-DJI-ZZ-XX-DR-A-21001 / 21002 FOR EXISTING SITE PLAN
- DUN-DJI-ZZ-XX-DR-A-21003 FOR EXISTING ON SITE DLRCC BUILDING SURVEY
- DUN-DJI-ZZ-XX-DR-A-21004/ 21005 FOR THE EXISTING CONTIGUOUS ELEVATIONS
- DUN-DJI-ZZ-XX-DR-A-21010 / 21011 FOR THE SITE PLAN SHOWING DEMOLITIONS AND REMOVALS
- DUN-DJI-ZZ-XX-DR-A-21012 FOR THE EXISTING CONTIGUOUS ELEVATIONS SHOWING DEMOLITIONS AND REMOVALS
- DUN-DJI-ZZ-XX-DR-A-21020 / 21021 FOR PROPOSED SITE PLAN
- DUN-DJI-ZZ-XX-DR-A-21022 FOR THE PROPOSED BUILDING PLANS- GROUND AND FIRST FLOOR
- DUN-DJI-ZZ-XX-DR-A-21023 FOR THE PROPOSED BUILDING PLANS- SECOND AND ROOF LEVEL
- DUN-DJI-ZZ-XX-DR-A-21024 FOR THE PROPOSED BUILDING SECTIONS
- DUN-DJI-ZZ-XX-DR-A-21025/21026 FOR THE PROPOSED BUILDING ELEVATIONS
- DUN-DJI-ZZ-XX-DR-A-21027 FOR THE PROPOSED SUB STATION DETAILS
- DUN-DJI-ZZ-XX-DR-A-21028 FOR THE PROPOSED BUILDING SIGNAGE DETAILS
- DUN-DJI-ZZ-XX-DR-A-21031/21032 FOR THE PROPOSED SITE DETAILS
- DUN-DJI-ZZ-XX-DR-A-21100 FOR THE BUILDING AREA SCHEDULE
- DUN-DJI-ZZ-XX-RP-A-21101 FOR THE BUILDING DESIGN AND ACCESS STATEMENT
- DUN-DJI-ZZ-XX-RP-A-21102 FOR THE PLANNING STAGE FIRE STRATEGY
- DUN-DJI-ZZ-XX-RP-A-21103 FOR THE PLANNING STAGE MATERIAL FINISHES CONCEPT STRATEGY
- DUN-DJI-ZZ-XX-DR-A-21104 FOR THE PROPOSED 3D VISUALS
- FOR EXISTING SITE SURVEY REFER TO PRECISION SURVEY DRAWING 12086

ABBREVIATIONS:

FFL = FINISHED FLOOR LEVEL
O.D. = ORDNANCE DATUM
A.O.D = ABOVE ORDNANCE DATUM
RWP = RAINWATER PIPE
RWO = RAIN WATER OUTLET
O & M = OPERATIONS AND MAINTENANCE
DLRCC = DUN LAOGHAIRE RATHDOWN CO. CO.

GREEN ROOF SHOWN AS SUCH ON THE PLANS

| REVISION | DATE | COMMENTS | DRWN | CHKD | APRV |
|---|---|---|---|---|---|
| 01 | 23/10/2024 | FINAL ISSUE | BR | BR | MH |
| 00 | 09/09/2024 | DRAFT ISSUE | BR | BR | MH |

REVISION CONTROL:

DISCLAIMER:
THIS DRAWING AND ALL DATA ARE AND MAY PERMANENTLY REMAIN THE COPYRIGHT AND MORAL RIGHTS OF DJI ARCHITECTURE UNLESS OTHERWISE AGREED IN WRITING. ALL THIRD PARTY RIGHTS ARE ALSO RESERVED. THIS DRAWING IS ISSUED IN CONFIDENCE AND MAY NOT BE LOANED, COPIED OR USED FOR ANY PURPOSE OTHER THAN THAT FOR WHICH IT WAS SUPPLIED WITHOUT THE EXPRESS WRITTEN AUTHORISATION OF DJI ARCHITECTURE. IF ANY DISCREPANCIES ARE FOUND THEY SHOULD BE REPORTED IMMEDIATELY. DO NOT SCALE FROM THIS DRAWING. ONLY FIGURED DIMENSIONS TO BE TAKEN. ALL DIMENSIONS TO BE CHECKED ON SITE BY THE CONTRACTOR AND ANY DISCREPANCIES REPORTED BEFORE THE WORK IS PROCEEDED WITH. IF IN DOUBT ASK. ANY VARIATIONS TO BE AGREED WITH DJI ARCHITECTURE BEFORE THE WORK IS PROCEEDED WITH. DRAWINGS NOT TO BE SCALED. IF IN DOUBT ASK. IF IN DOUBT ASK. IF IN DOUBT ASK