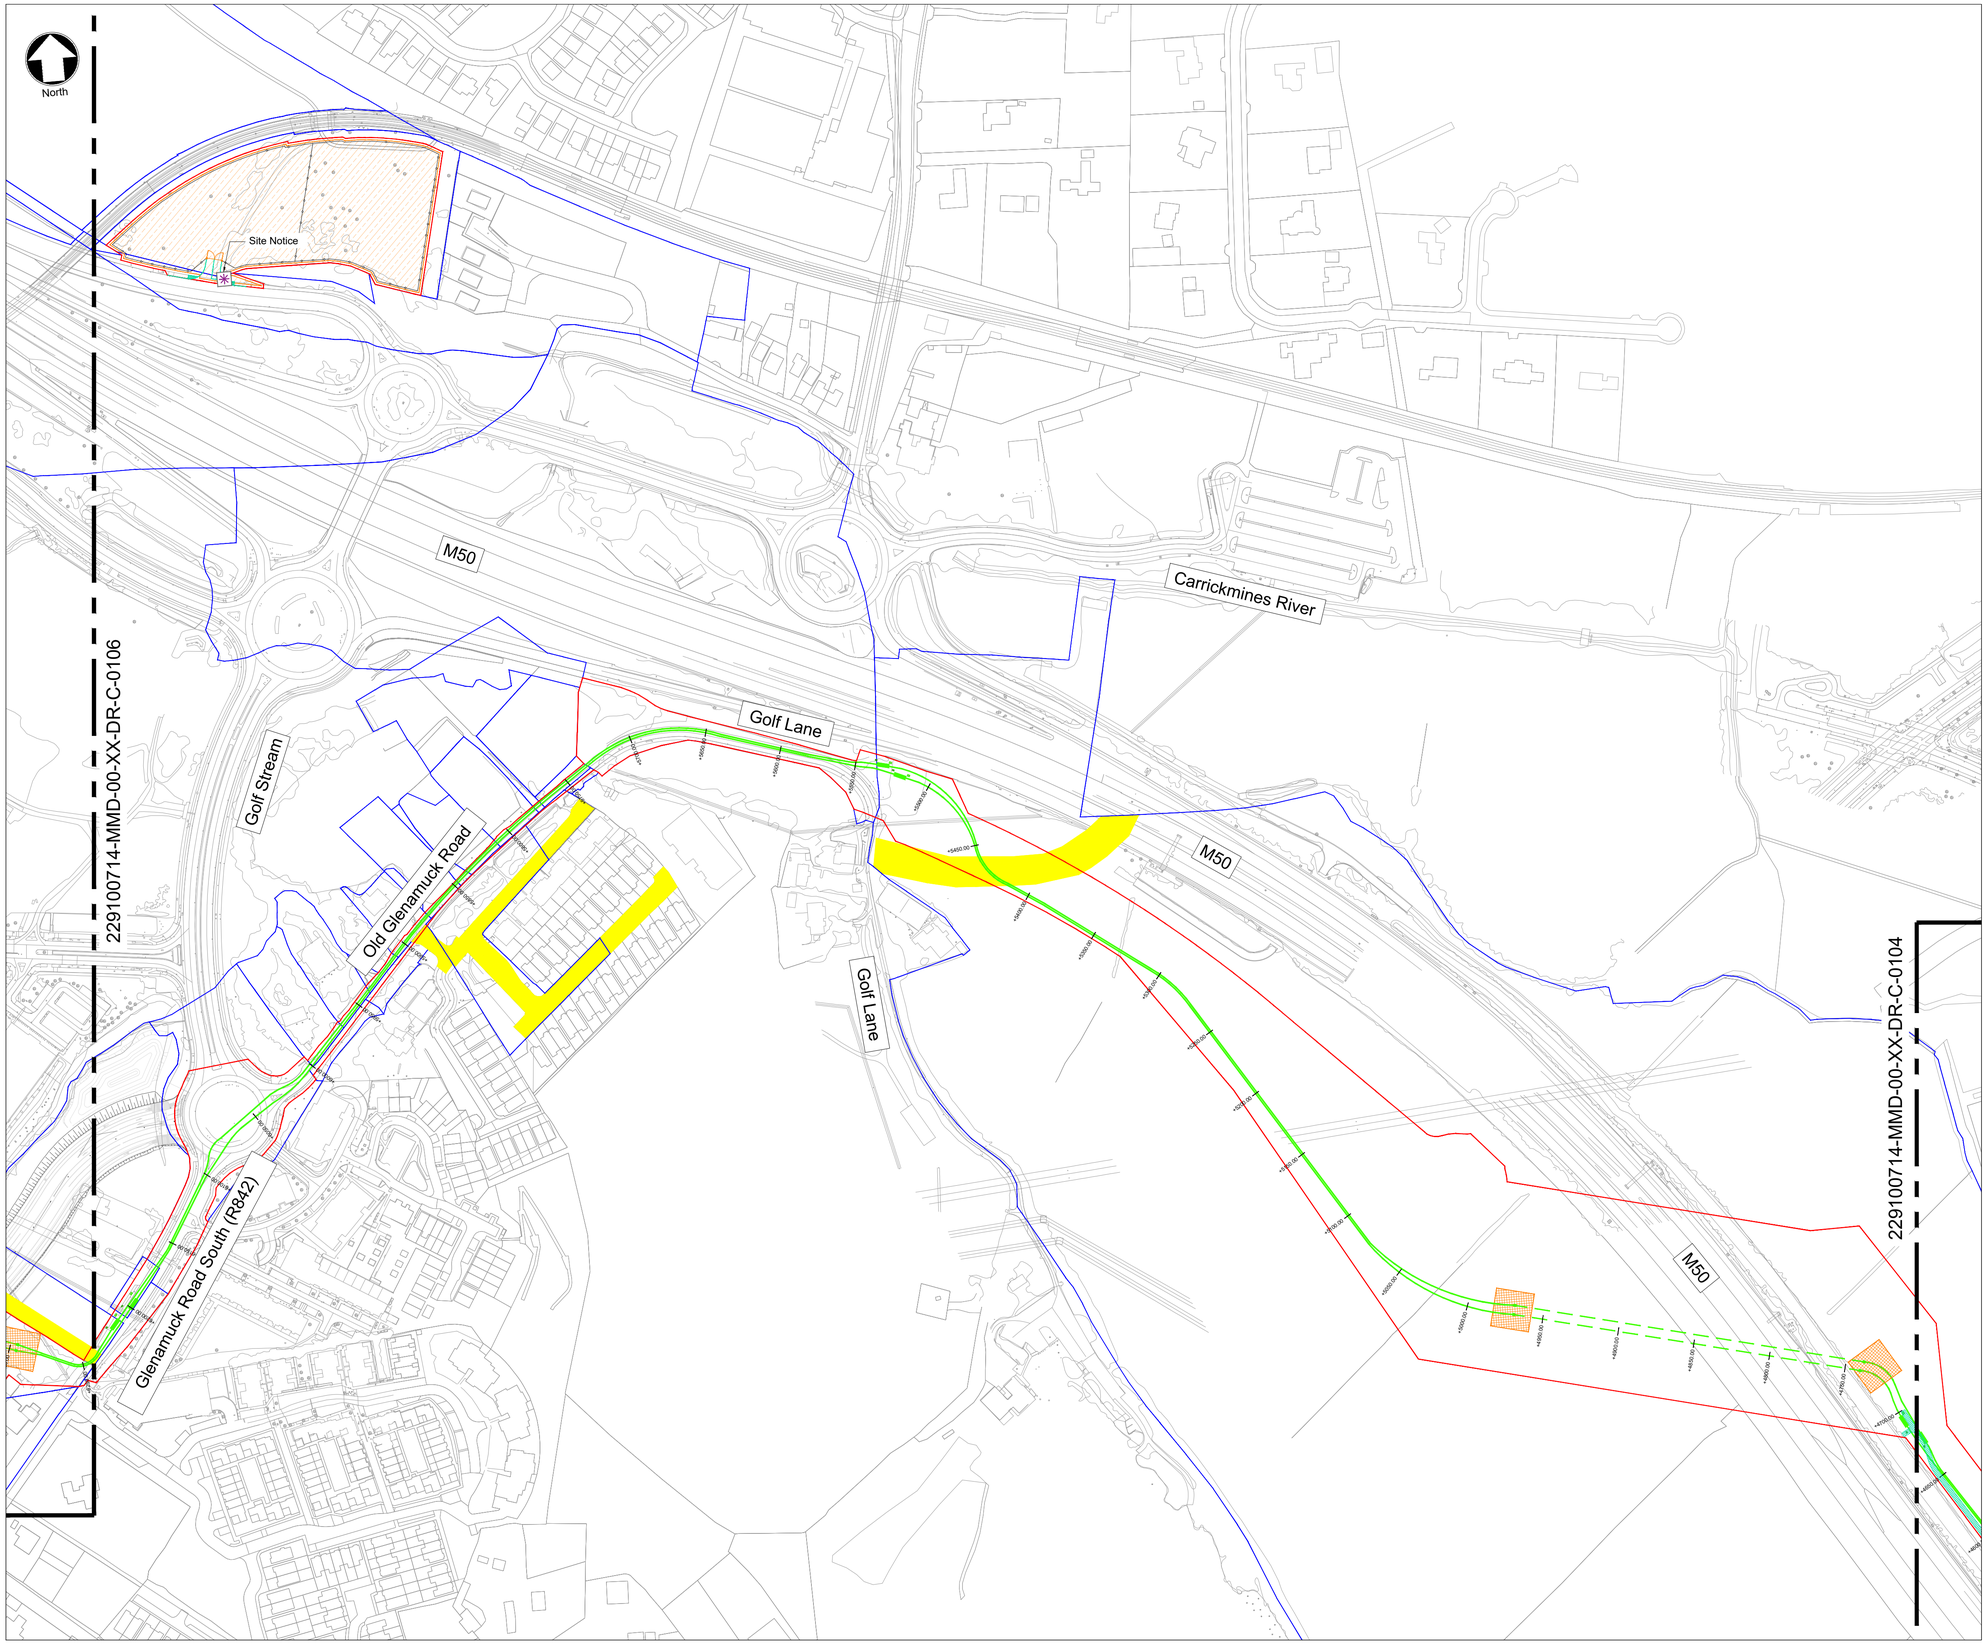

NOTES

1. For planning purposes only. Not for construction.
2. All dimensions are in metres unless otherwise noted.
3. Where levels are shown, all levels are in metres above Malin Head datum.
4. The identified location of the underground cable infrastructure, compound and work areas and associated infrastructure development, including joint bays and underground chambers are indicative for the purpose of the application for Approval. The final extent and location of such will be identified in detailed design.

KEY PLAN

KEY TO SYMBOLS

- Application Site Boundary
- Landowner Property Boundary
- Wayleave
- 220kV Cable Trench
- 220kV Trenchless Crossing
- Temporary Trenchless Crossing Compound
- Temporary Construction Compound
- Precast Joint Bay
- Transition Chamber
- Communications Chamber
- Link Box Chamber
- Permanent Access Track
- Site Notice

REFERENCE DRAWINGS

229100714-MMD-00-XX-DR-C-0053	220kV Cable - Precast Joint Bay
229100714-MMD-00-XX-DR-C-0054	220kV Cable - Communications Chamber
229100714-MMD-00-XX-DR-C-0055	220kV Cable - Link Box Chamber
229100714-MMD-00-XX-DR-C-0061	220kV Cable - Transition Chamber
229100714-MMD-00-XX-DR-C-0100	Overall Site Location Map in Geographical Context
229100714-MMD-00-XX-DR-C-0101	Key Plan for Onshore Site Location Plans
229100714-MMD-00-XX-DR-C-0104	Onshore Site Location Plan - Sheet 03
229100714-MMD-00-XX-DR-C-0106	Onshore Site Location Plan - Sheet 05

EcoDoc NUMBER:
005396087-04

DRAWING STATUS
PUBLIC

DISCLAIMER
THIS IS MADE AVAILABLE "AS IS" AND NO WARRANTIES ARE GIVEN OR LIABILITIES OF ANY KIND ARE ASSUMED WITH RESPECT TO THE QUALITY OF SUCH INFORMATION, INCLUDING, BUT NOT LIMITED, TO ITS FITNESS FOR A SPECIFIC PURPOSE, NON-INFRINGEMENT OF THIRD PARTY RIGHTS OR ITS CORRECTNESS. THE REPRODUCTION, DISTRIBUTION AND UTILISATION OF THIS DOCUMENT AS WELL AS THE COMMUNICATION OF ITS CONTENTS TO OTHERS WITHOUT EXPLICIT AUTHORISATION IS PROHIBITED.
COPIES - DIGITAL OR PRINTED ARE NOT CONTROLLED.

MAP NOTES / DATA SOURCES:
©TAILTE ÉIREANN 2024. (CYSL50270365)
OS Mapping Ref: OS3456

PROJECT TITLE:
Dublin Array Offshore Wind Farm

DRAWING TITLE:
Onshore Site Location Plan - Sheet 04

DRAWING NUMBER: 229100714-MMD-00-XX-DR-C-0105
SHEET NUMBER: 04 OF 05

VER	DATE	REMARKS	DRAW	CHECK	APRD
PL1	2024-07-18	For Submission	SHY	DMC	TK
PL2	2024-11-04	For Submission	SHY	DMC	TK
PL3	2024-11-13	For Submission	SHY	DMC	TK

SCALE: 1:2000 | DATUM: IRENET95 | VERTICAL REF:
PLOT SIZE: A1 | PRJ: IRENET95 IRISH TRANSVERSE MERCATOR

Metres
60 0 60 120
1:2000

N
GRID NORTH

MOTT MACDONALD

Dublin Array
Generation for generations
Kish Offshore Wind Limited - Bray Offshore Wind Limited