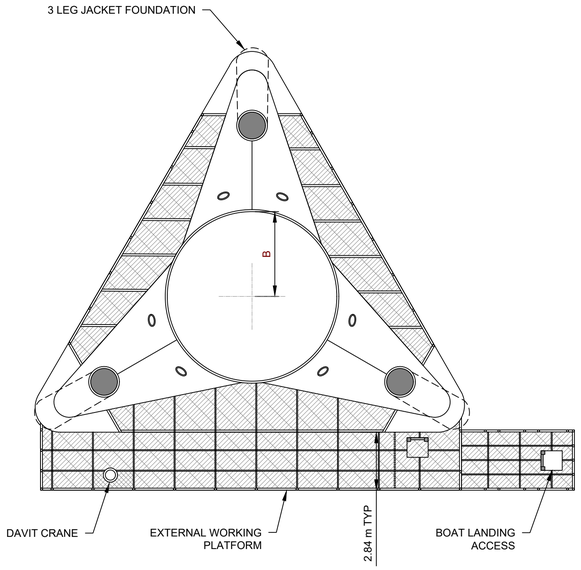

3 LEG JACKET EXTERNAL WORKING PLATFORM - PLAN VIEW (OPTION A)

SCALE 1:150

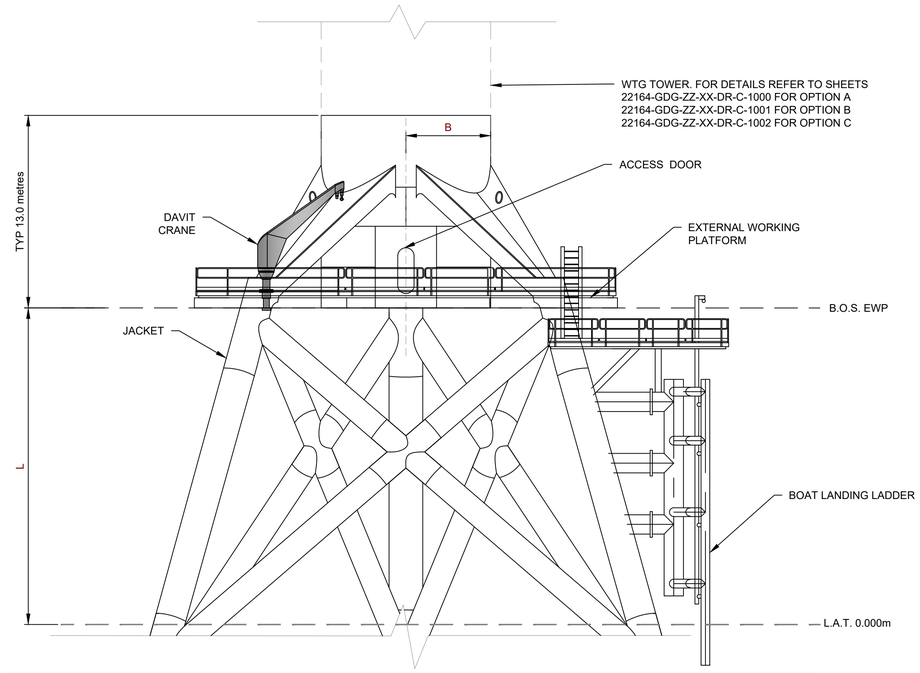

3 LEG JACKET EXTERNAL WORKING PLATFORM - PLAN VIEW (OPTION A)

SCALE 1:150

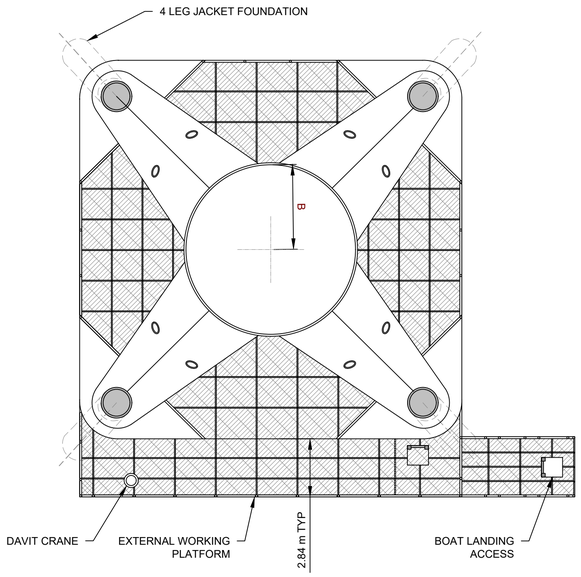

4 LEG JACKET EXTERNAL WORKING PLATFORM - PLAN VIEW (OPTION A)

SCALE 1:150

Dim	WTG OPTION A	WTG OPTION A	WTG OPTION C
	Typ (m)	Typ (m)	Typ (m)
B	4.15	4.40	4.85
L	15.50	15.50	15.50

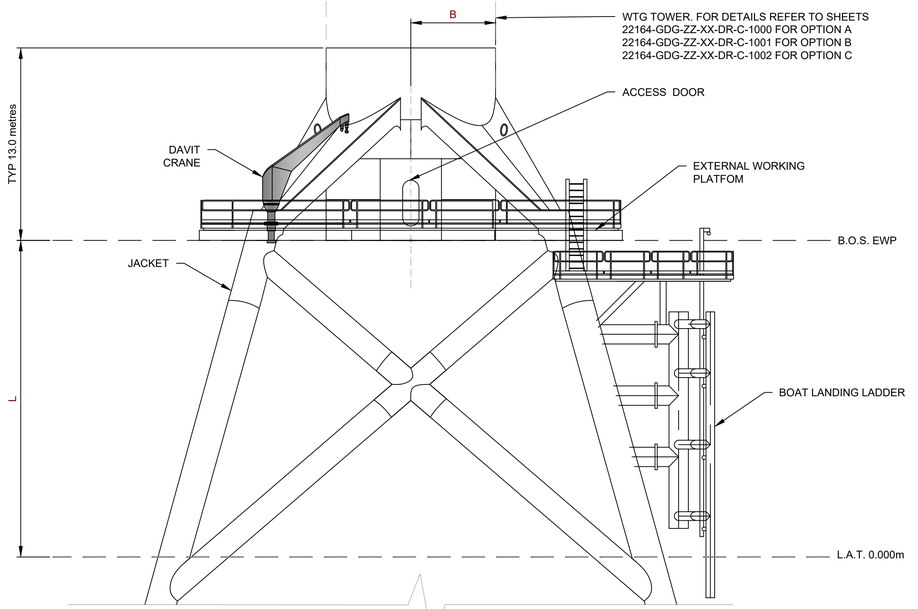

4 LEG JACKET EXTERNAL WORKING PLATFORM - PLAN VIEW (OPTION A)

SCALE 1:150

NOTES

1. FOUNDATION OPTIONS IN ACCORDANCE WITH DEVELOPMENT PERMISSION.
2. DIMENSIONAL INFORMATION PLANNING STAGE DESIGN WITH MATTERS OF TECHNICAL DETAIL SUBJECT TO PROCUREMENT AND DETAILED DESIGN PROCESS.
3. FOUNDATION DETAILS TO BE CONFIRMED BY STRUCTURAL AND FOUNDATION ENGINEERS PRIOR TO CONSTRUCTION.
4. TIDAL LEVEL NOMENCLATURE: LAT–LOWEST ASTRONOMICAL TIDE.
5. EXPECTED WATER DEPTH FOR FOUNDATION LOCATIONS RANGE FROM –13m TO –40m.
6. STRUCTURES NOMENCLATURE:
   6.1. E.W.P.: EXTERNAL WORKING PLATFORM.
   6.2. M.P.: MONOPILE.
   6.3. T.P.: TRANSITION PIECE.
   6.4. B.O.S.: BOTTOM OF STRUCTURE.
   6.5. T.O.S.: TOP OF STRUCTURE.

DRAWING STATUS

FINAL

DISCLAIMER

THIS IS MADE AVAILABLE "AS IS" AND NO WARRANTIES ARE GIVEN OR LIABILITIES OF ANY KIND ARE ASSUMED WITH RESPECT TO THE QUALITY OF SUCH INFORMATION, INCLUDING, BUT NOT LIMITED, TO ITS FITNESS FOR A SPECIFIC PURPOSE, NON-INFRINGEMENT OF THIRD PARTY RIGHTS OR IT'S CORRECTNESS. THE REPRODUCTION, DISTRIBUTION AND UTILISATION OF THIS DOCUMENT AS WELL AS THE COMMUNICATION OF ITS CONTENTS TO OTHERS WITHOUT EXPLICIT AUTHORISATION IS PROHIBITED.
COPIES - DIGITAL OR PRINTED ARE NOT CONTROLLED.

PROJECT TITLE:

DUBLIN ARRAY

DRAWING TITLE:

Jacket External Working Platforms

DRAWING NUMBER: 22164-GDG-ZZ-XX-DR-C-1011

PAGE NUMBER: 10 OF 11

VER	DATE	REMARKS	DRAW	CHECK	APRD
REV–00	2024–10–08	ISSUED FOR PLANNING	JMG	KH	RWE
––	YYYY–MM–DD	––	––	––	––
––	YYYY–MM–DD	––	––	––	––
––	YYYY–MM–DD	––	––	––	––
––	YYYY–MM–DD	––	––	––	––

SCALE: 1:150 | DATUM: IRENET95 | VERTICAL REF: ––

PLOT SIZE: A1 | PRJ: IRENET95 IRISH TRANSVERSE MERCATOR

Meters

5 0 5 10

1:150

RWE

Dublin Array
Generation for generations
Kish Offshore Wind Limited - Bray Offshore Wind Limited